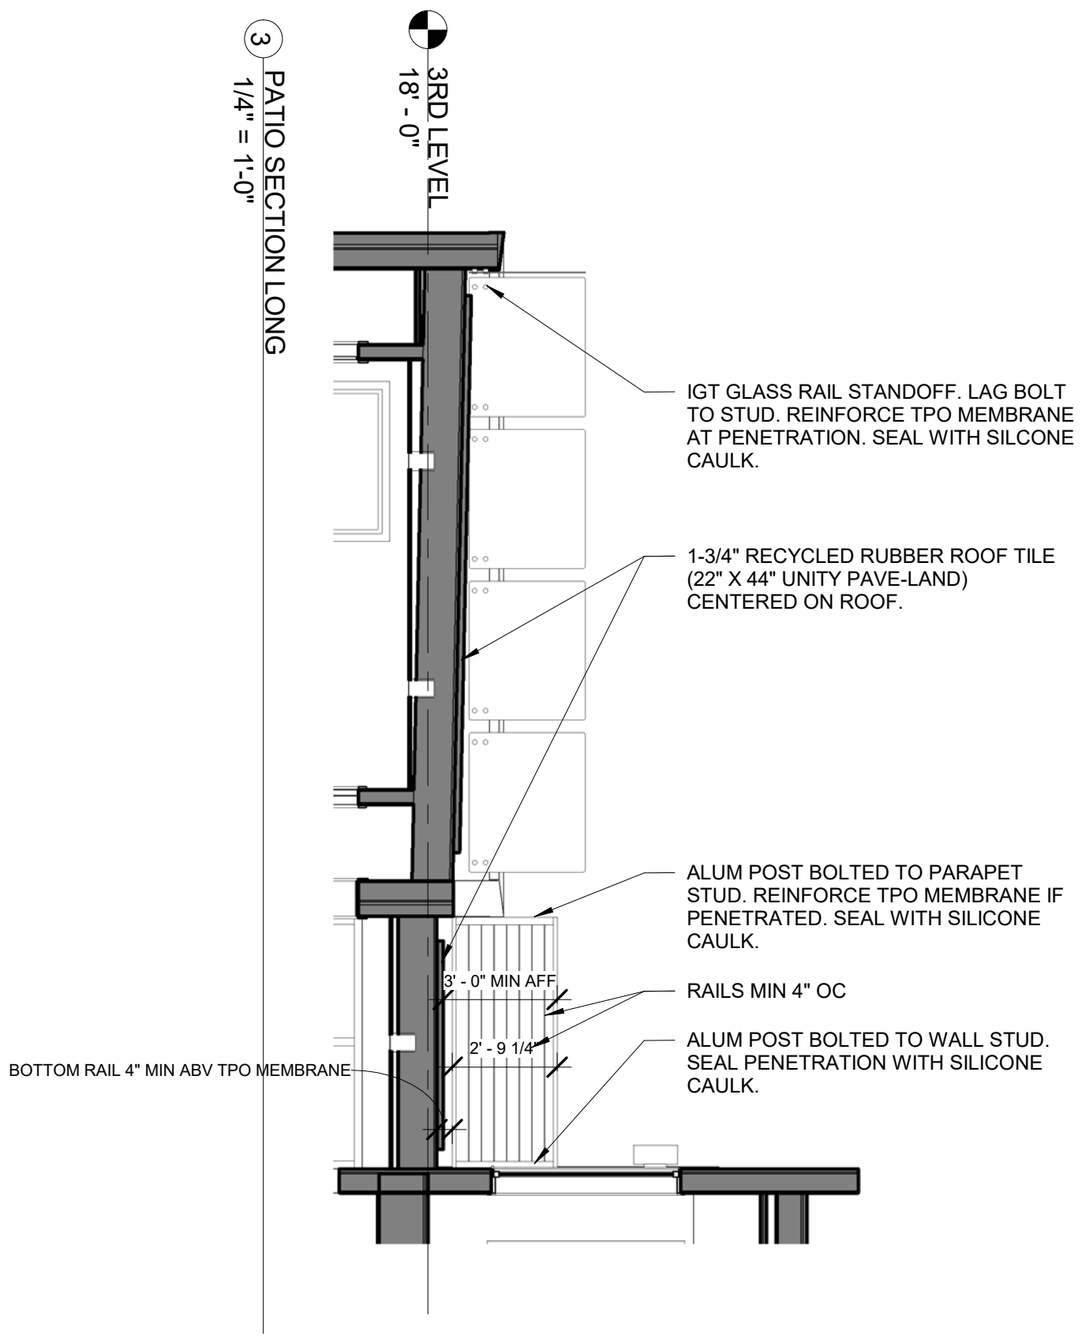

3 PATIO SECTION LONG
1/4" = 1'-0"

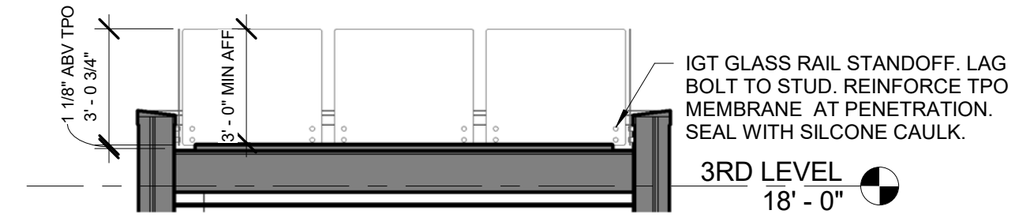

2 PATIO SECTION SHORT
1/4" = 1'-0"

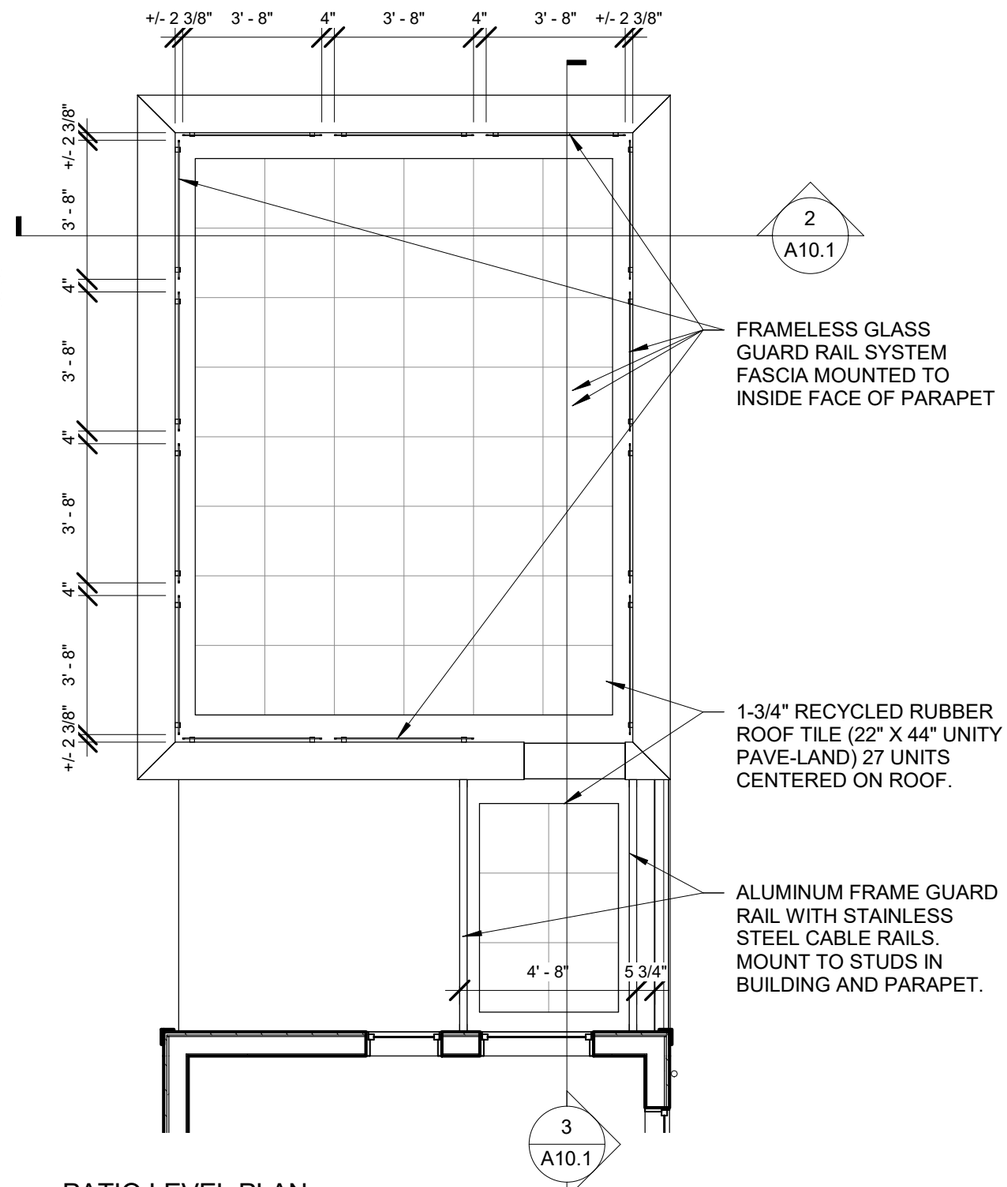

1 PATIO LEVEL PLAN
1/4" = 1'-0"

A MEWS HOUSE
55 DANIEL ST SE
ATLANTA, CA 30312

Revision No.	Description	Date	Issue Date
			Issued for Construction 07/21/18

Scale: 1/4" = 1'-0"

ALEX WU ARCHITECT
www.awu-arch.com

Sheet No. A10.1
Sheet Name PATIO PLAN & SECTIONS

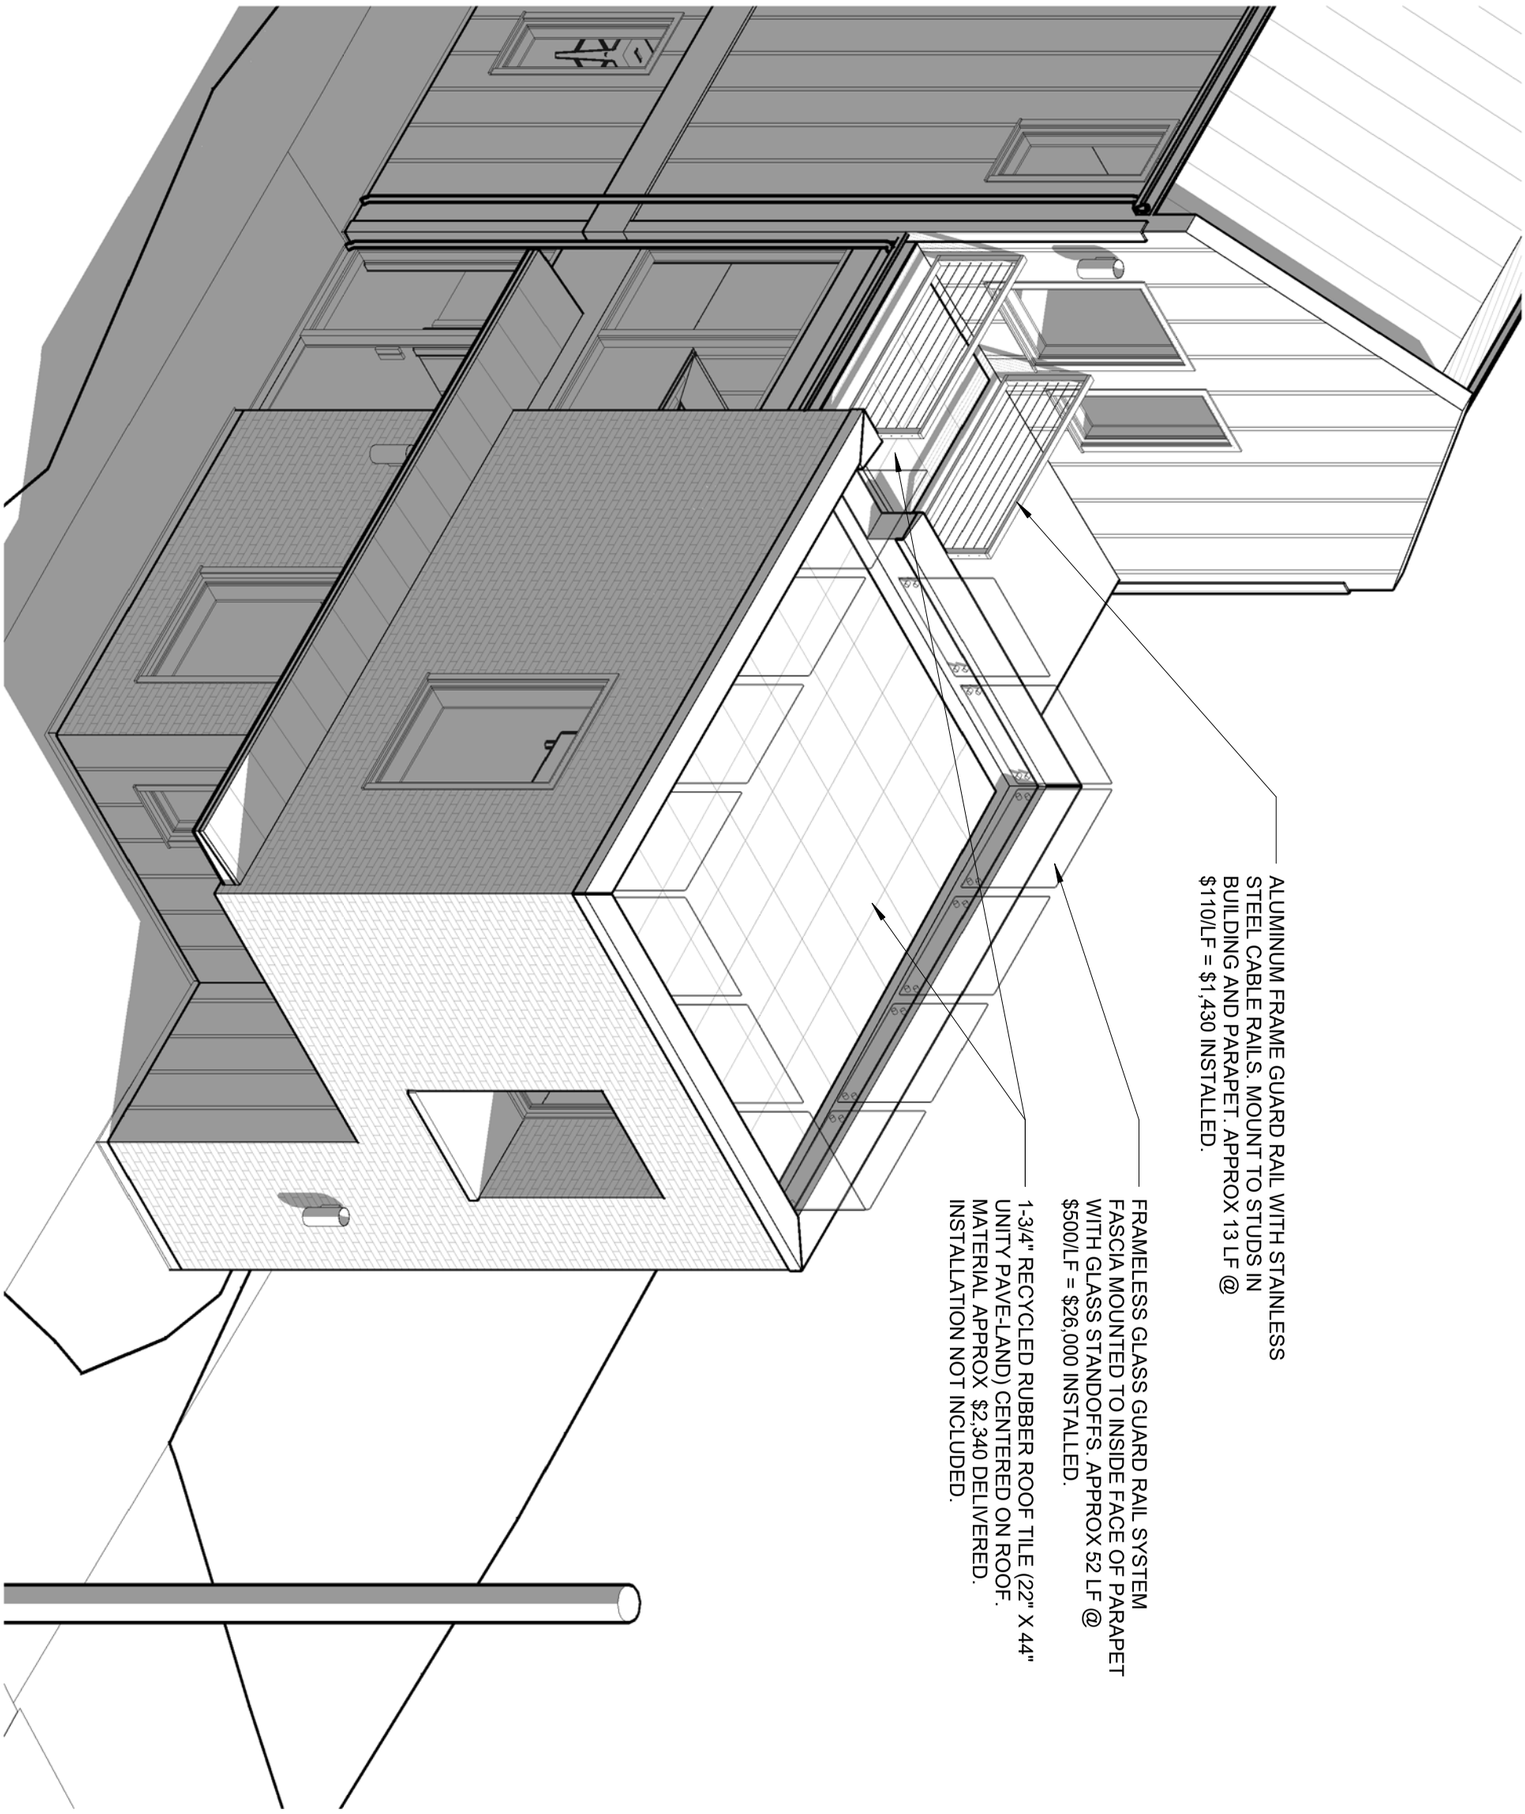

ALEX WU ARCHITECT
www.awu-arch.com

A MEWS HOUSE
55 DANIEL ST SE
ATLANTA, GA 30312

Sheet No.	Sheet Name	Revision No.	Description	Date	Scale	Issue Date
A10.2	PATIO AXON					Issued for Construction 07/21/18